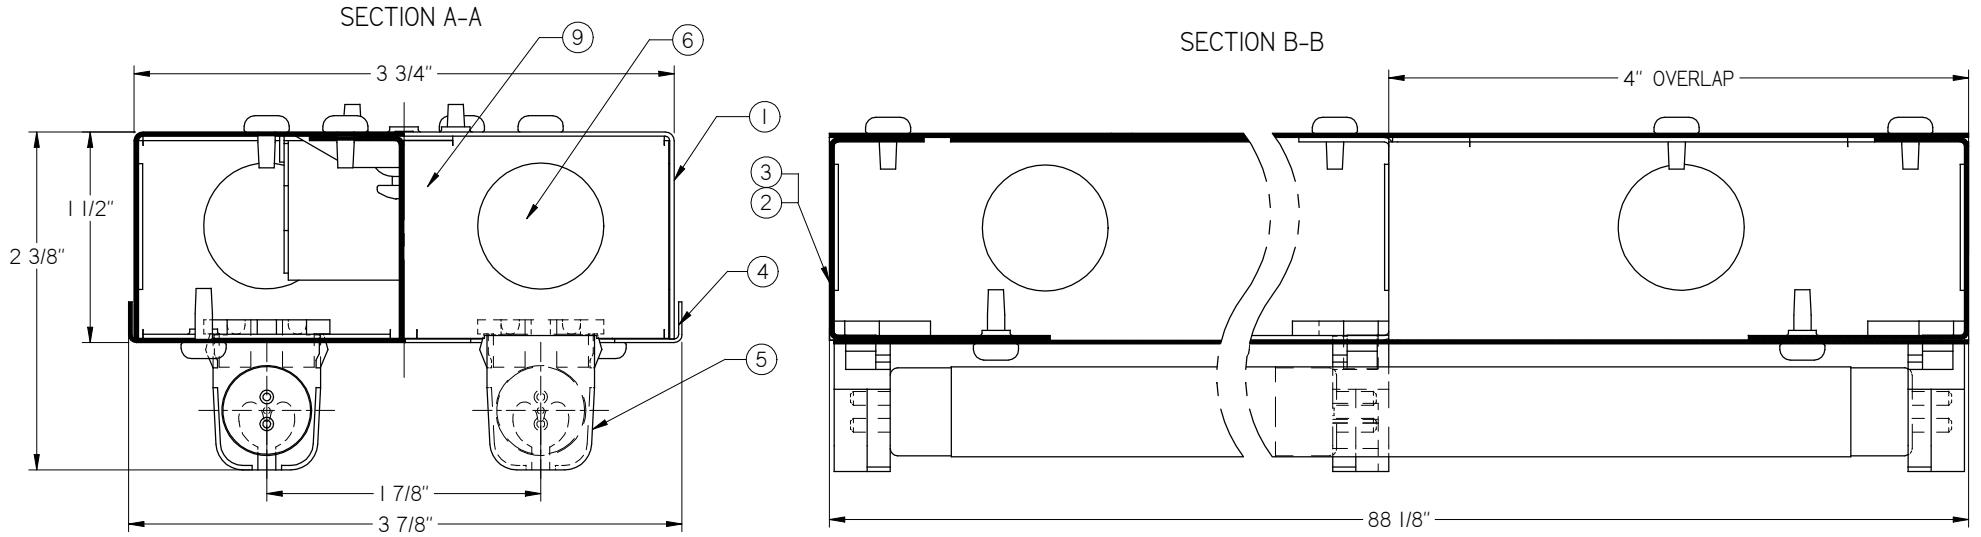

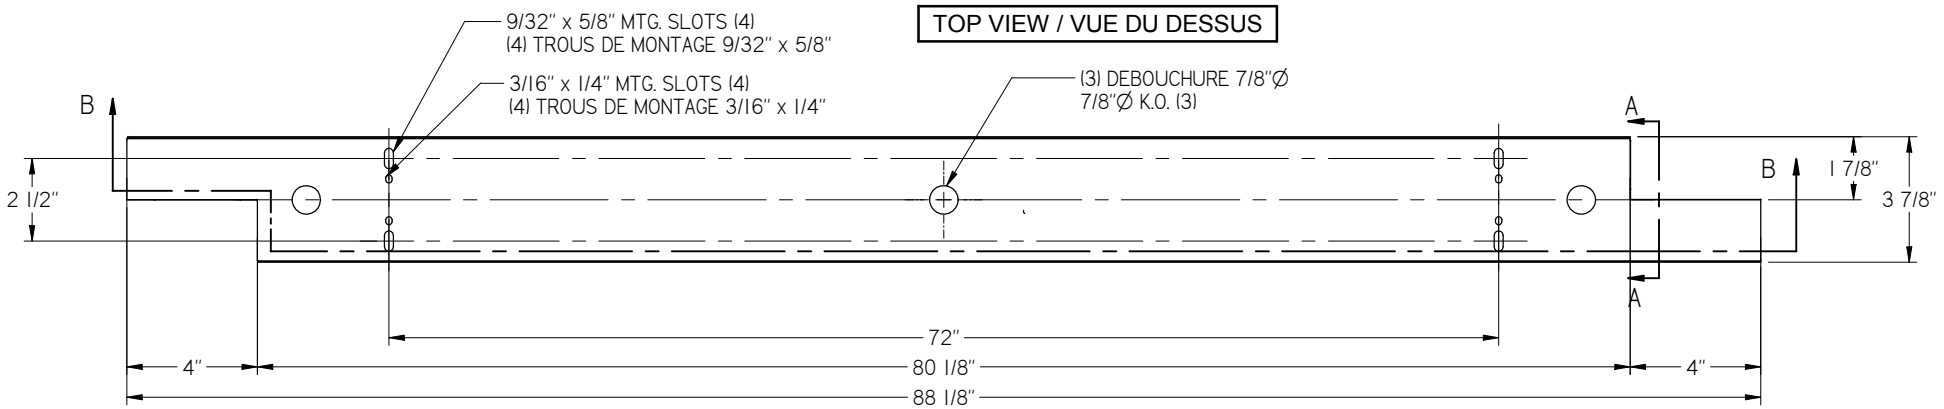

	15	
	14	
	13	
	12	
	11	
	10	
VIS ⏚	9	SCREW ⏚
	8	
	7	
BALLAST	6	BALLAST
DOUILLE	5	LAMPHOLDER
COUVERCLE	4	COVER
SUPPORT DE DOUILLE	3	SOCKET BRACKET
EMBOUT	2	END
BOITIER	1	HOUSING

FINISH:
BAKED WHITE ENAMEL OVER A PHOSPHATE BASE.
FINI:
EMAIL BLANC CUIT SUR BASE PHOSPHATE.

SPECIFICATIONS:
C/A BALLAST T5 ÉLECTRONIQUE
CHOIX DE PEERLESS

PROJET/PROJECT:
SE **SALLE DE SPECTACLE DOLBEAU-RAJOUT-**

TYPE: F9A

DATE: 05/06/2008

CIE PEERLESS ELECTRIQUE LTEE
PEERLESS ELECTRIC CO. LTD.
9145 RUE BOIVIN, LASALLE, QUE. H8R 2E5
161 BARTLEY DRIVE, TORONTO, ONT. M4A 1E6

DESCRIPTION
SURFACE MTD. FLUORESCENT
FLUORESCENT MONTE EN SURFACE

WATTS	VOLTS	HZ	ECHELLE SCALE
2 x 28W	120	60	N.T.S.

DATE: 13/02/2007

CAT.NO. **NSSL-8-228**

DESSIN PAR DRAWING BY: ECzesak

VARIANT: .

REV.: 0

THE DATA AND INFORMATION DISCLOSED ON THIS DRAWING ARE THE EXCLUSIVE PROPERTY OF PEERLESS ELECTRIC CO. LTD. AND MAY BE THE SUBJECT OF CANADIAN AND FOREIGN PATENTS OR APPLICATIONS, REPRODUCTIONS, COPYING, DISCLOSURE, OR USE OF THIS DRAWING. DATA AND INFORMATION WITHOUT THE WRITTEN PERMISSION OF PEERLESS ELECTRIC. CO. LTD. IS PROHIBITED.